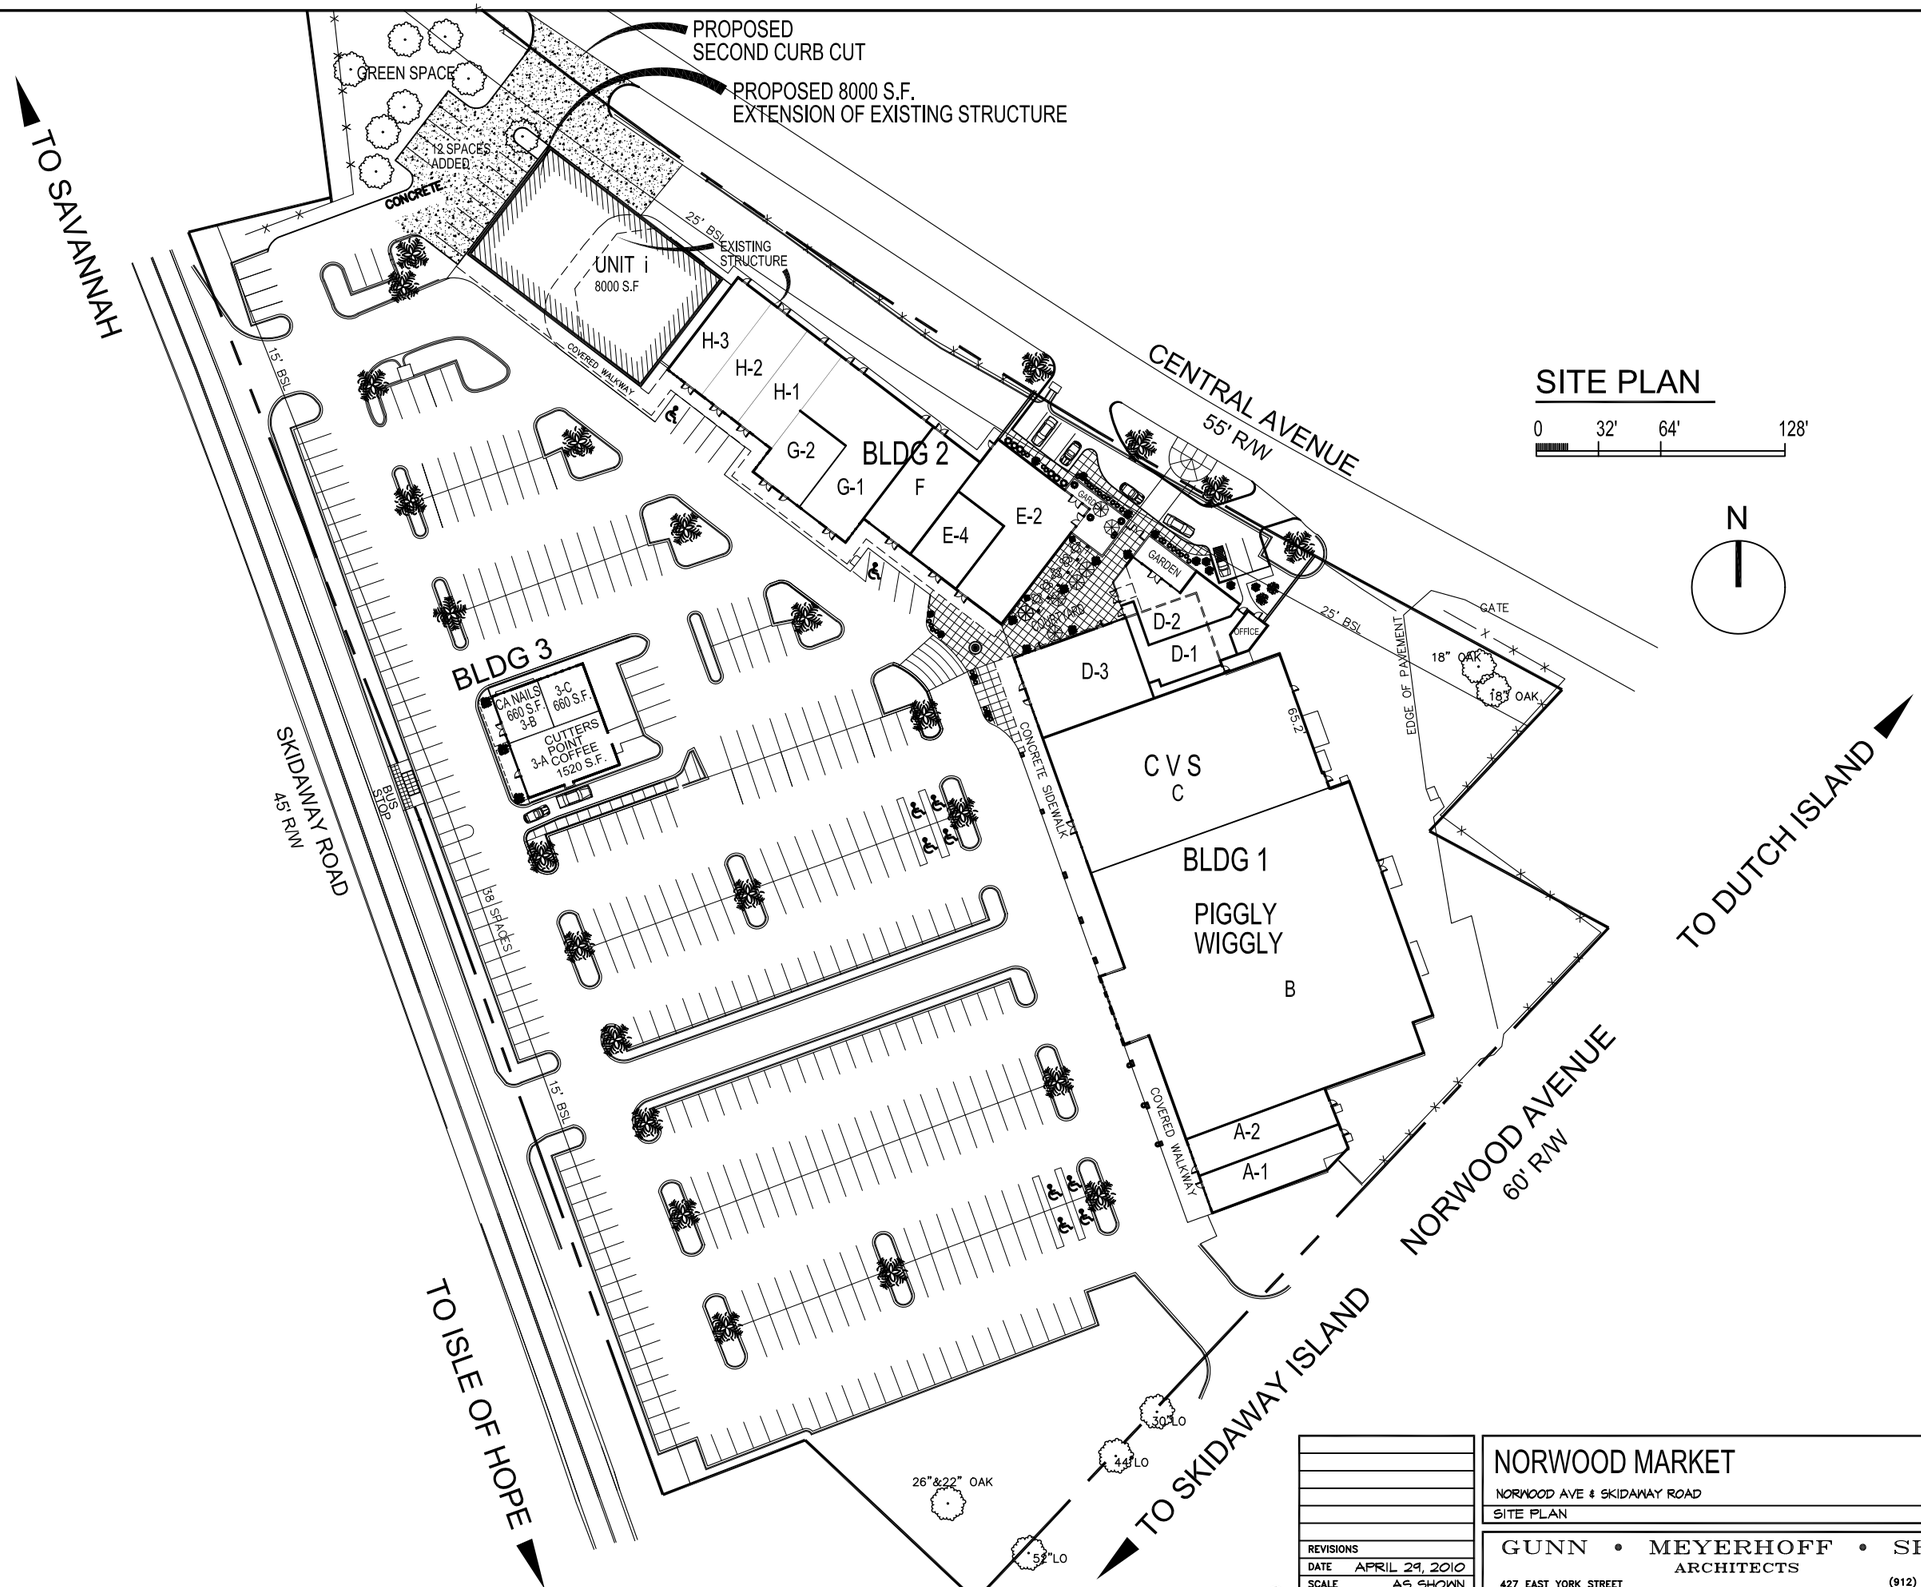

REVISIONS	
DATE	APRIL 29, 2010
SCALE	AS SHOWN
PROJECT NO.	0808

NORWOOD MARKET

NORWOOD AVE & SKIDAWAY ROAD — SAVANNAH, GA.

SITE PLAN

GUNN • MEYERHOFF • SHAY
ARCHITECTS
427 EAST YORK STREET
SAVANNAH, GEORGIA 31401
(912) 232-1151
FAX (912) 232-1992

C-2

1 OF 1

©